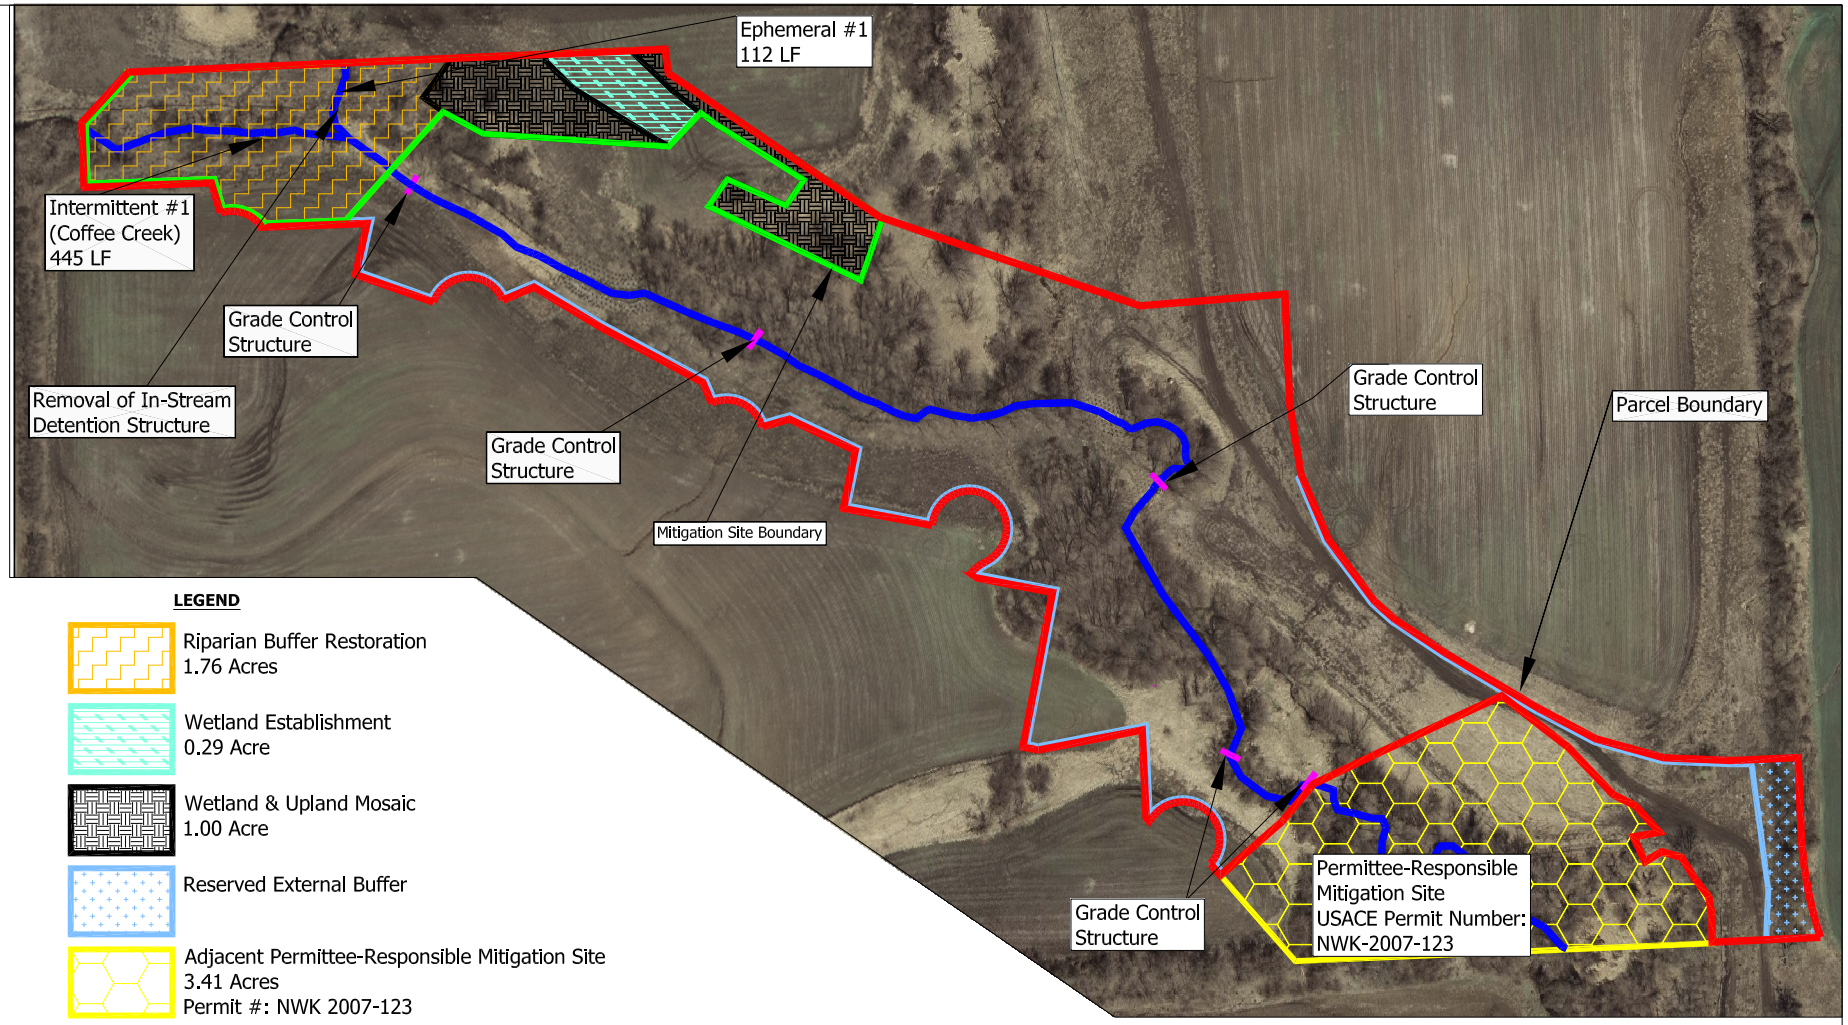

LEGEND

- Riparian Buffer Restoration
  1.76 Acres
- Wetland Establishment
  0.29 Acre
- Wetland & Upland Mosaic
  1.00 Acre
- Reserved External Buffer
- Adjacent Permittee-Responsible Mitigation Site
  3.41 Acres
  Permit #: NWK 2007-123
- Grade Control Structure

Site Location
T14S - R24E - S19
3.05 Acres

GRAPHIC SCALE
80 0 40 80 160 320
(IN FEET)
1 inch = 80 ft.

Note: A Reserved External Buffer boundary between the core mitigation areas and future residential lots will be established which will not receive mitigation credit. This buffer will be five feet in width except in the southeastern corner of the parcel.

Terra Technologies
1920 W. 143rd St., Ste. 140
Leawood, Kansas
66224
Tel 913.385.9560 Fax 913.385.5295

SHEET TITLE: MITIGATION PLAN FIGURE
PROJECT: COFFEE CREEK NWK-2012-1237 MITIGATION PROJECT
CLIENT: SWALLOW TAIL, LLC

REVISIONS	
DATE	DESCRIPTION

DATE 09/17/13
CHECKED BY DLF
DRAWN BY SCS
SHEET NO. 1
JOB NO.