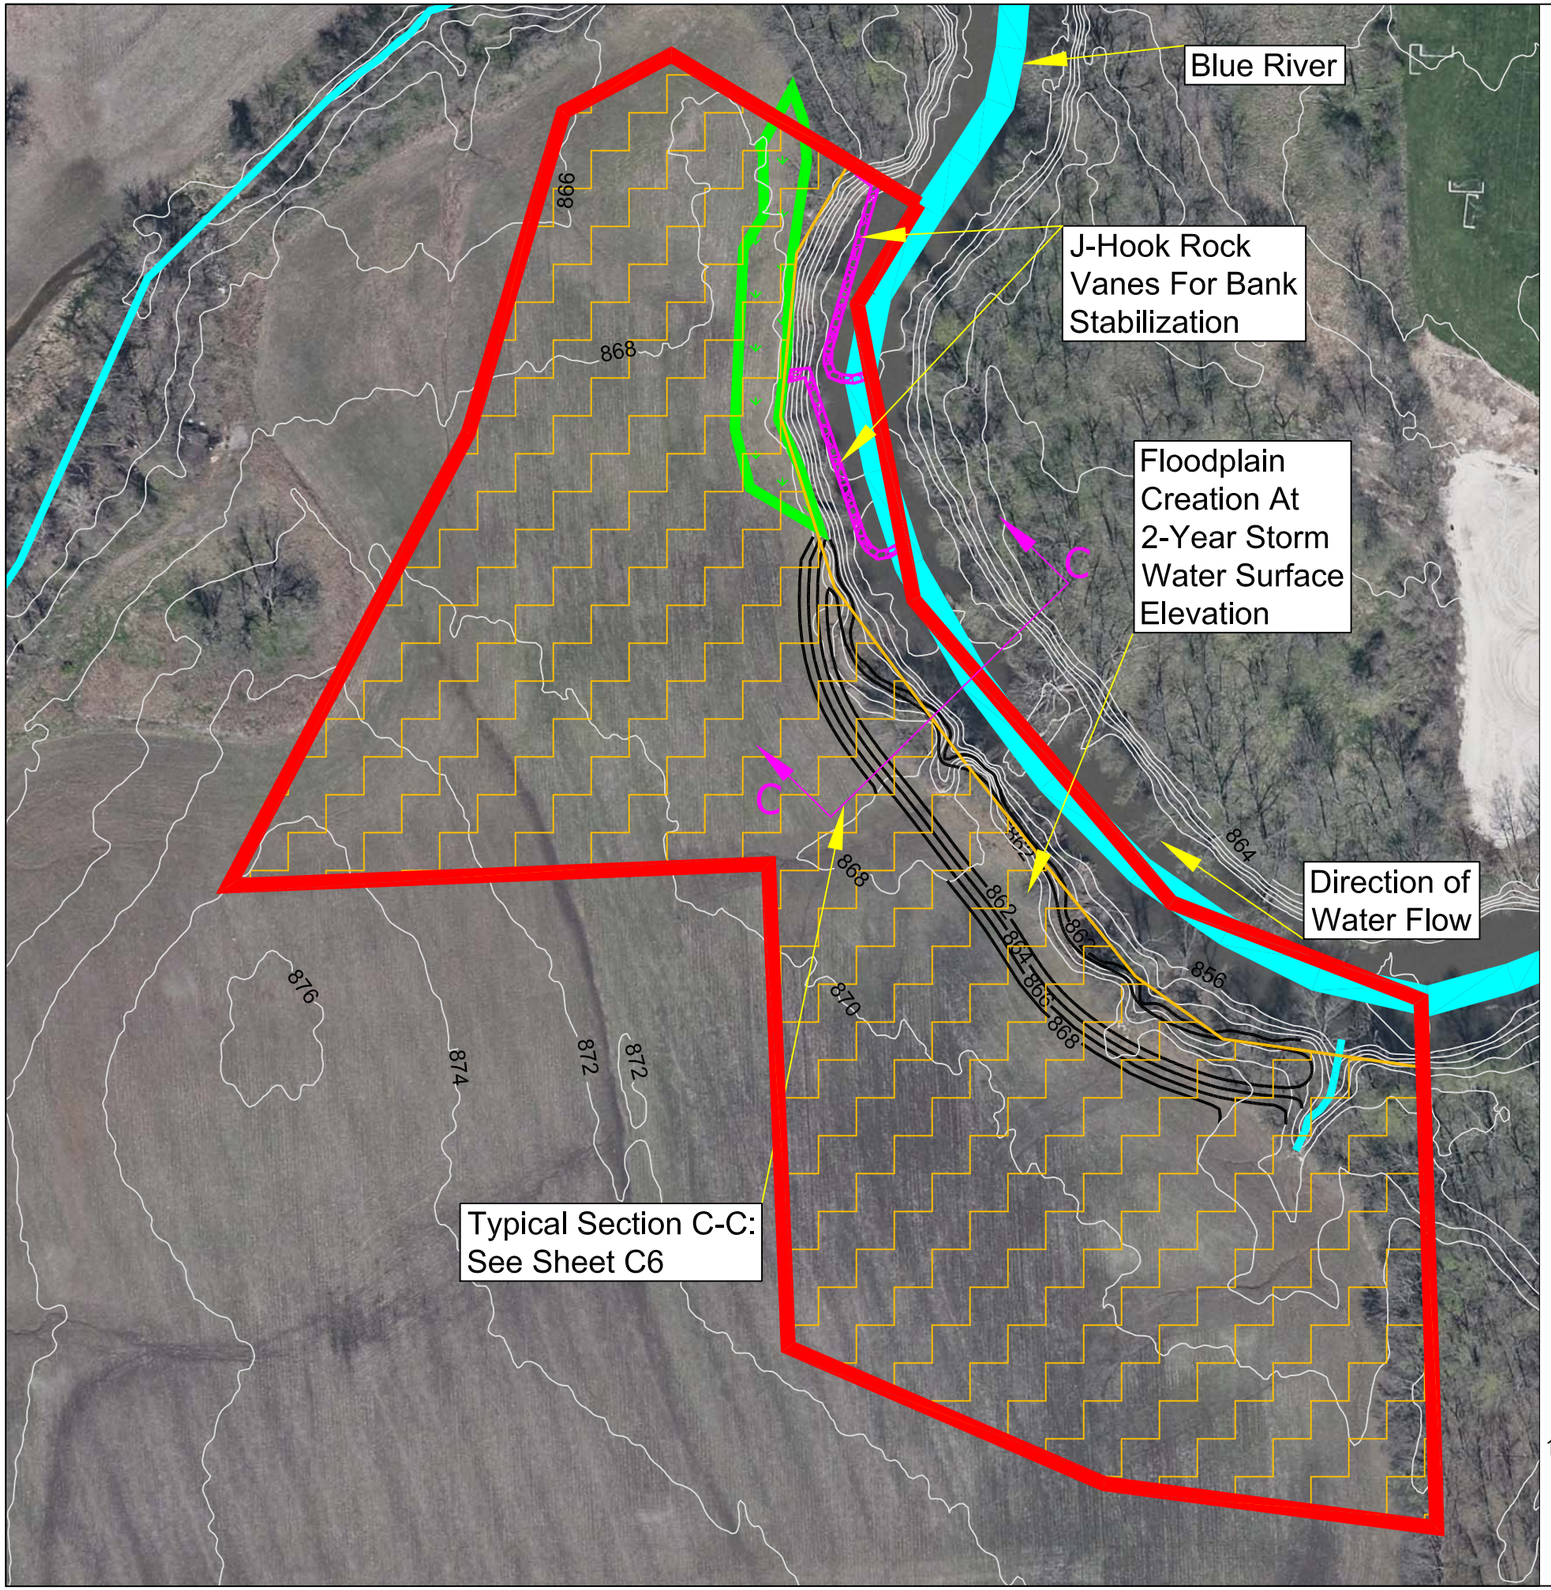

LEGEND

Riparian Buffer Restoration
6.66 Acres

Existing Wetland

Existing 2-Foot Contour Line

Proposed 2-Foot Contour Line

Stream Mitigation Area Boundaries

GRAPHIC SCALE

100 0 50 100 200 400

(IN FEET)
1 inch = 100 ft.

Terra Technologies
1920 W. 143rd Street, Suite 140
Leawood, Kansas 66224
Tel 913.385.9560 Fax 913.385.5295

SHEET TITLE: NWK-2013-1402 Stream Mitigation Area Plan View

PROJECT: City Place Mitigation at Blue River

CLIENT: Swallow Tail, LLC

REVISIONS

DATE	DESCRIPTION

DATE 02/14/14

CHECKED BY DLF DRAWN BY SCS

SHEET NO. C5

JOB NO. XXX