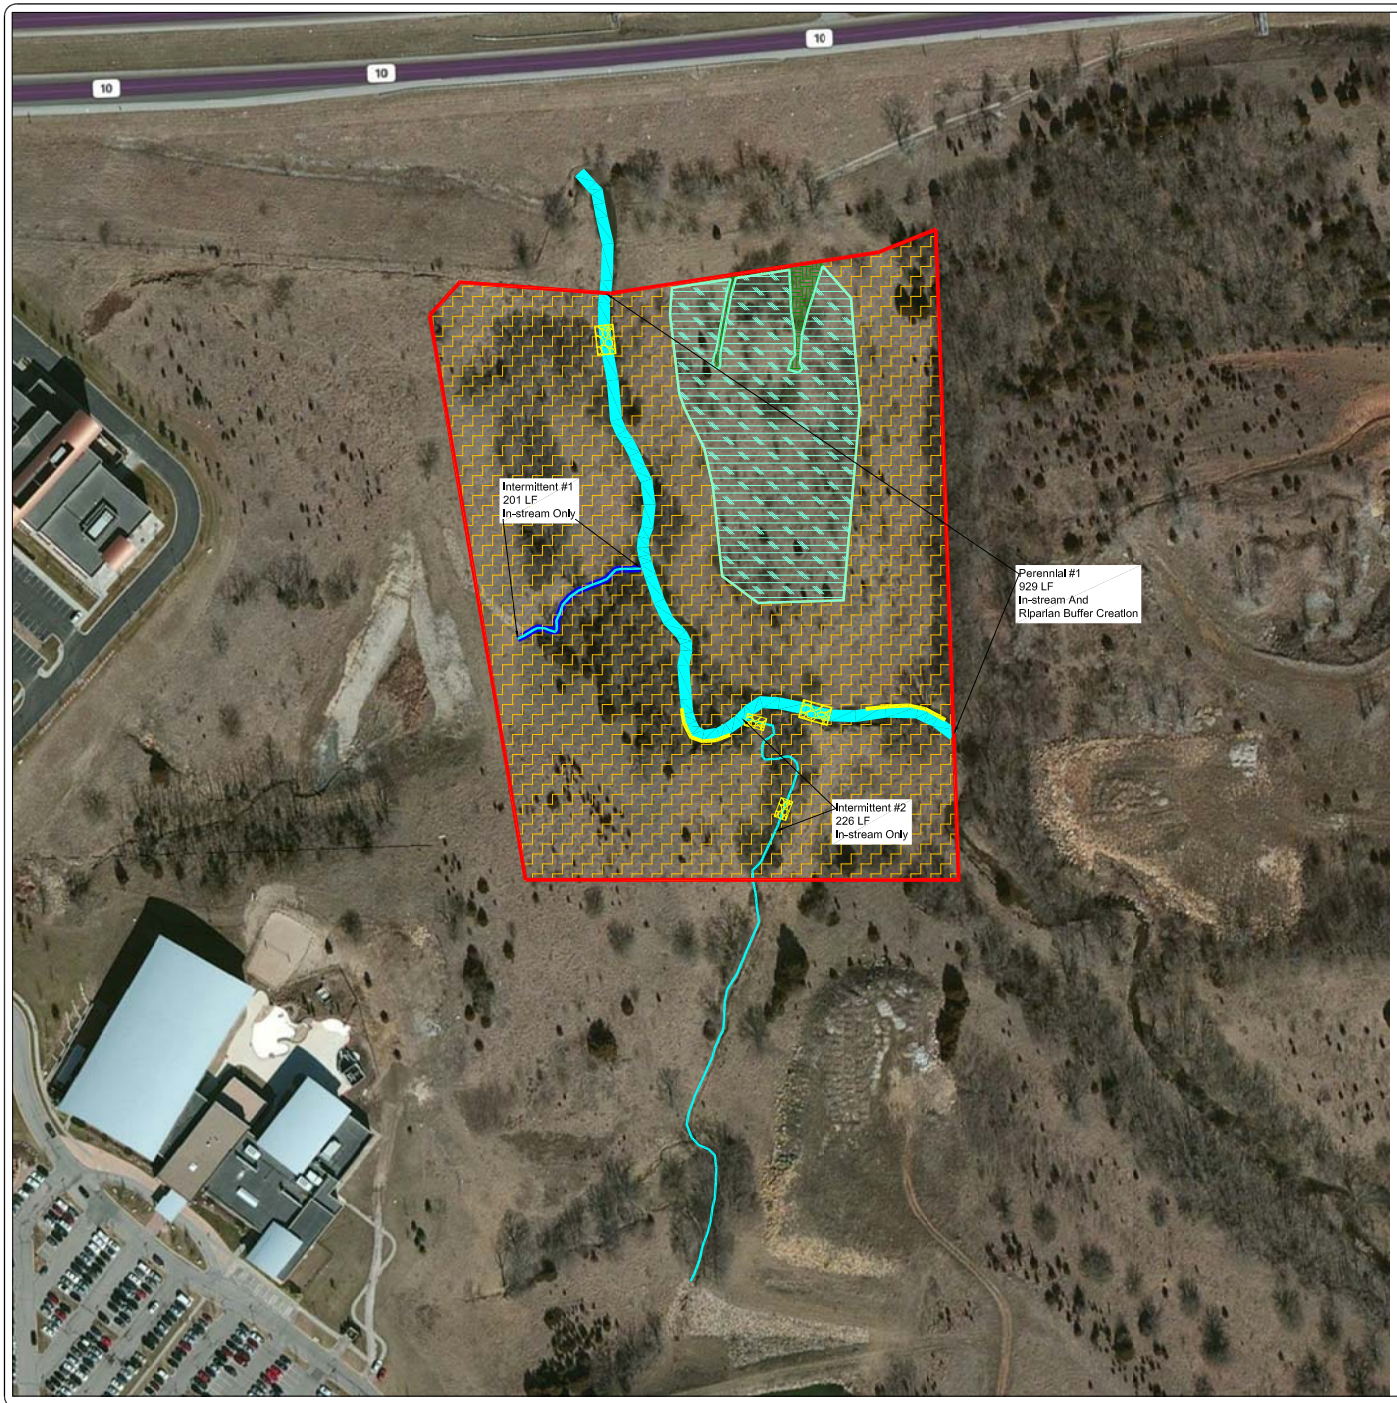

Legend

- Riparian Buffer Restoration 8.53 Acres
- Herbaceous Wetland Creation 1.74 Acres (Not Included in Riparian Buffer Acreage)
- Wetland Enhancement 0.08 Acre (Not Included in Riparian Buffer Acreage)
- Bank Stabilization (Not to Scale)
- Grade Control Structure (Not to Scale)
- Channel Restoration Using Non-Rigid Methods (Not to Scale)
- Mitigation Site Boundary 10.35 Acres

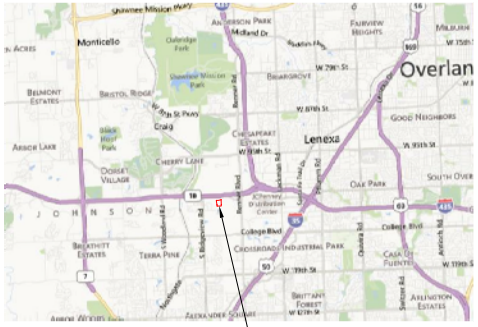

Site Location
T13S-R23E-S7
Olathe, Johnson County, Kansas
10.35 Acres
Lat. N38.93970
Long. W94.78978

GRAPHIC SCALE
75 37.5 0 75 150 300
(IN FEET)
1 inch = 75 ft.

Terra Technologies
1920 W. 143rd St., Ste. 140
Leawood, Kansas
66224
Tel 913.385.9560 Fax 913.385.5295

SHEET TITLE: MITIGATION PLAN
PROJECT: FEDERAL EXPRESS PERMITTEE-PROVIDED MITIGATION SITE
CLIENT: SWALLOW TAIL, LLC

REVISIONS

DATE	DESCRIPTION

DATE 9/19/14
CHECKED BY DLF
DRAWN BY DTD
SHEET NO. 1
JOB NO. XXX