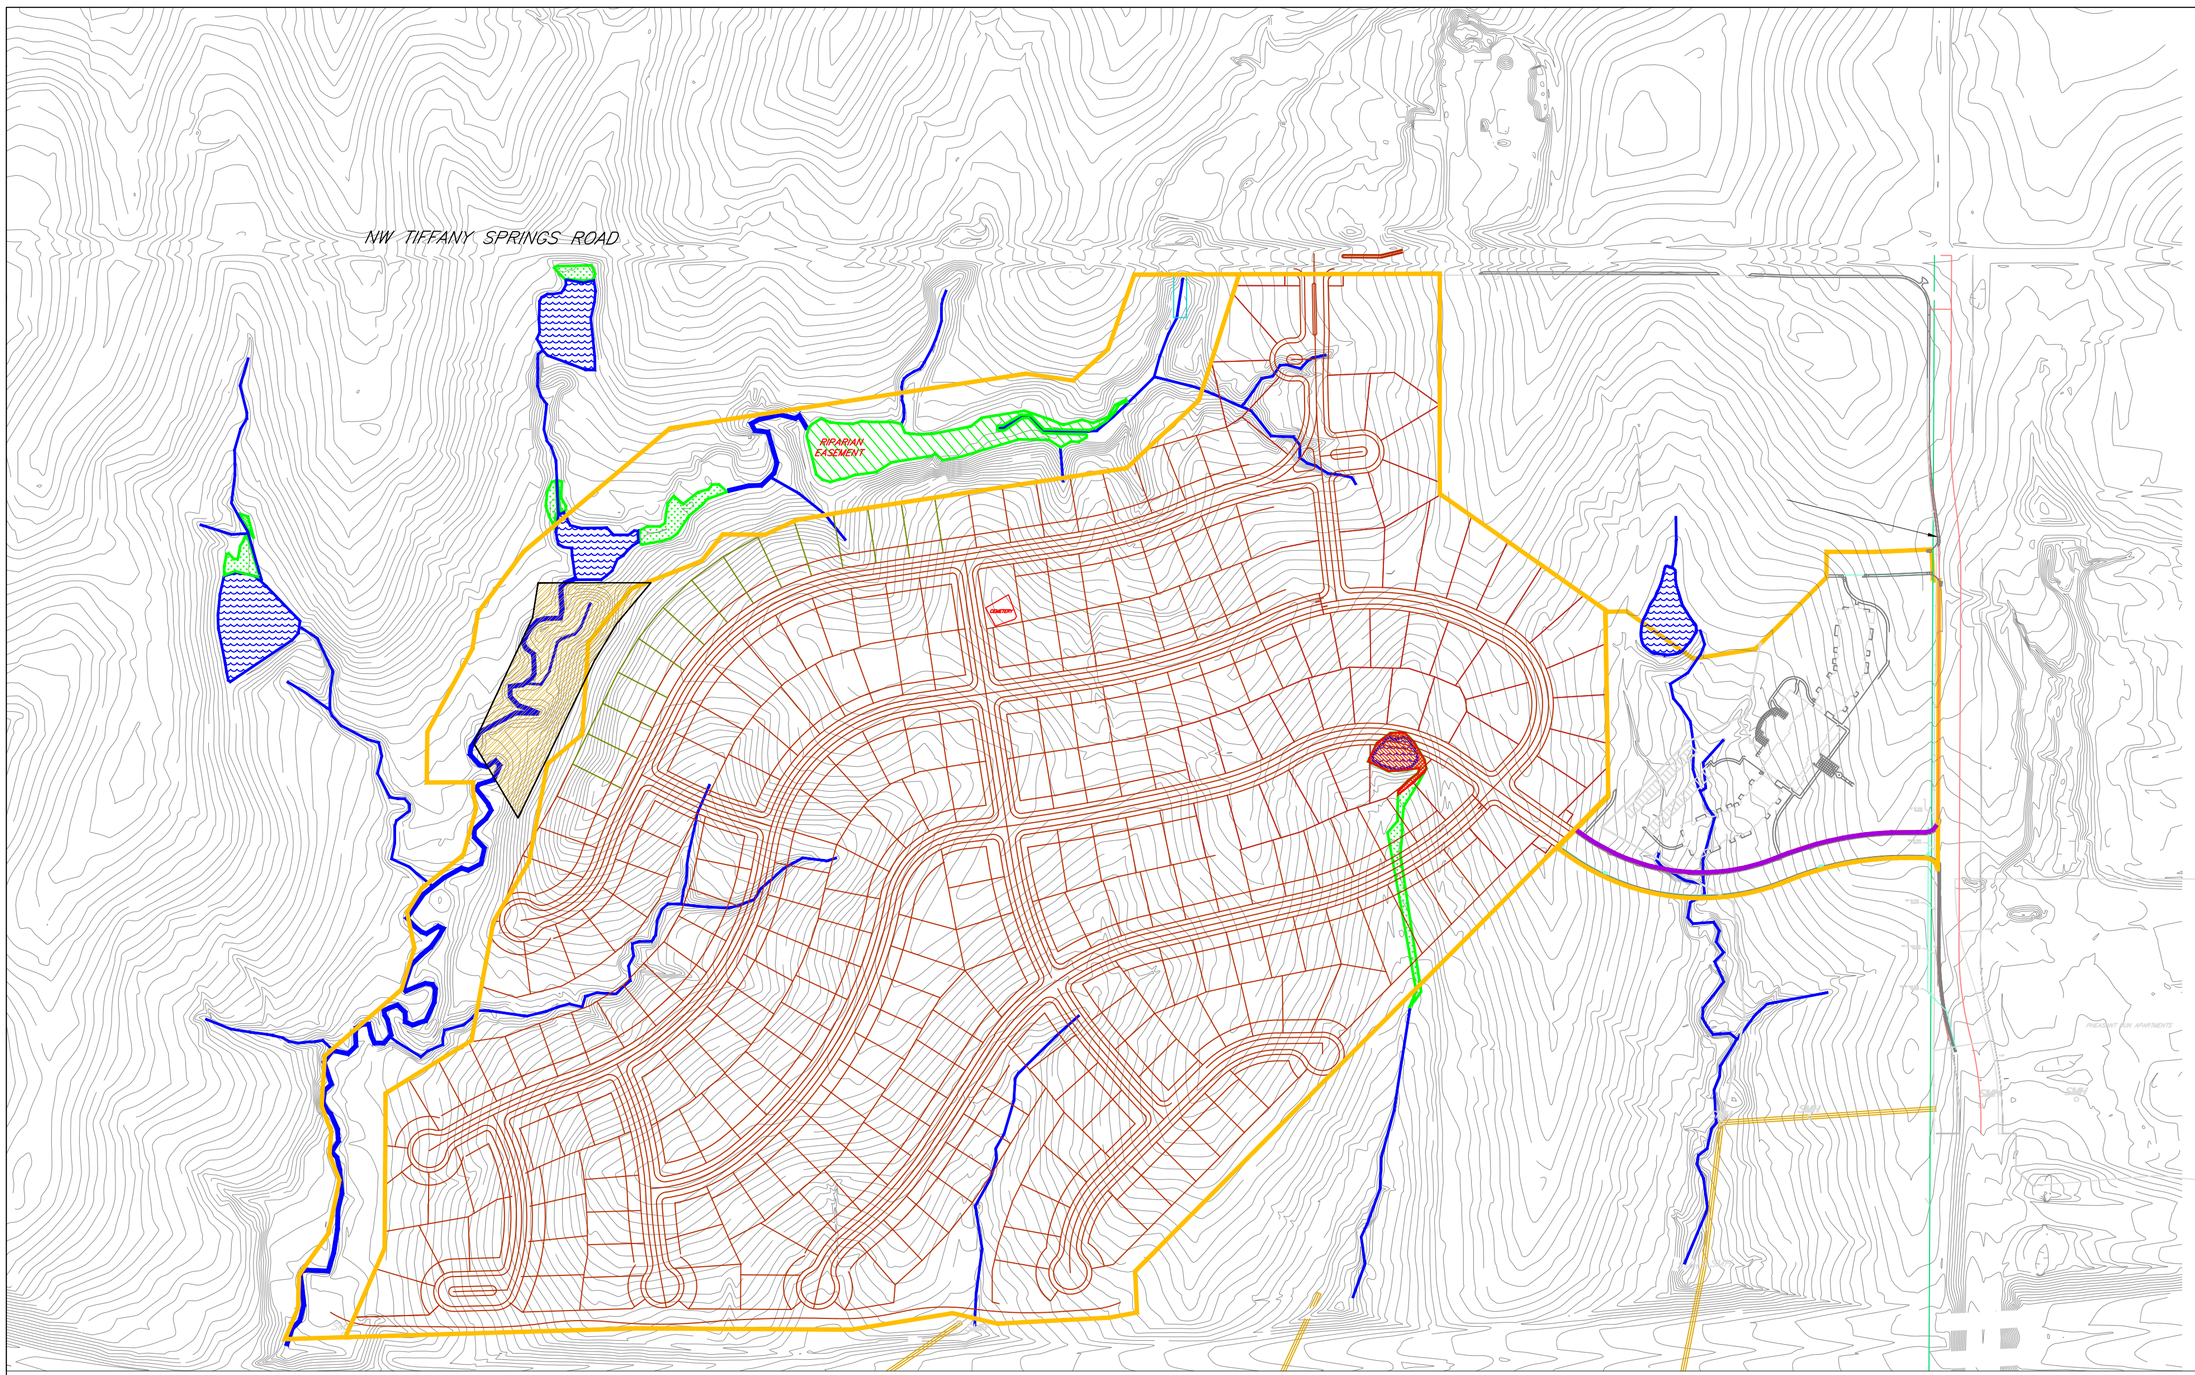

Permit 2007-0766 Cameron General Contractors
2.10 Acres Riparian Enhancement (2,964 Credits)

NOTE:
No Grading, Clearing, or Grubbing is allowed within Mitigation Areas.

SCALE

Scale

0 250 500 750

1" = 250'

Terra Technologies
4707 W 135th St, Suite 280
Leawood, Kansas
66224
Tel 913.385.9560 Fax 913.385.5295

SHEET TITLE: Mitigation Plan – Senior Assisted Living Permit 2007-0766

PROJECT: Senior Assisted Living

CLIENT: Cameron General Contractors

REVISIONS	
DATE	DESCRIPTION

DATE 11/18/08

CHECKED BY DLF DRAWN BY CAG

SHEET NO. 1

JOB NO. .