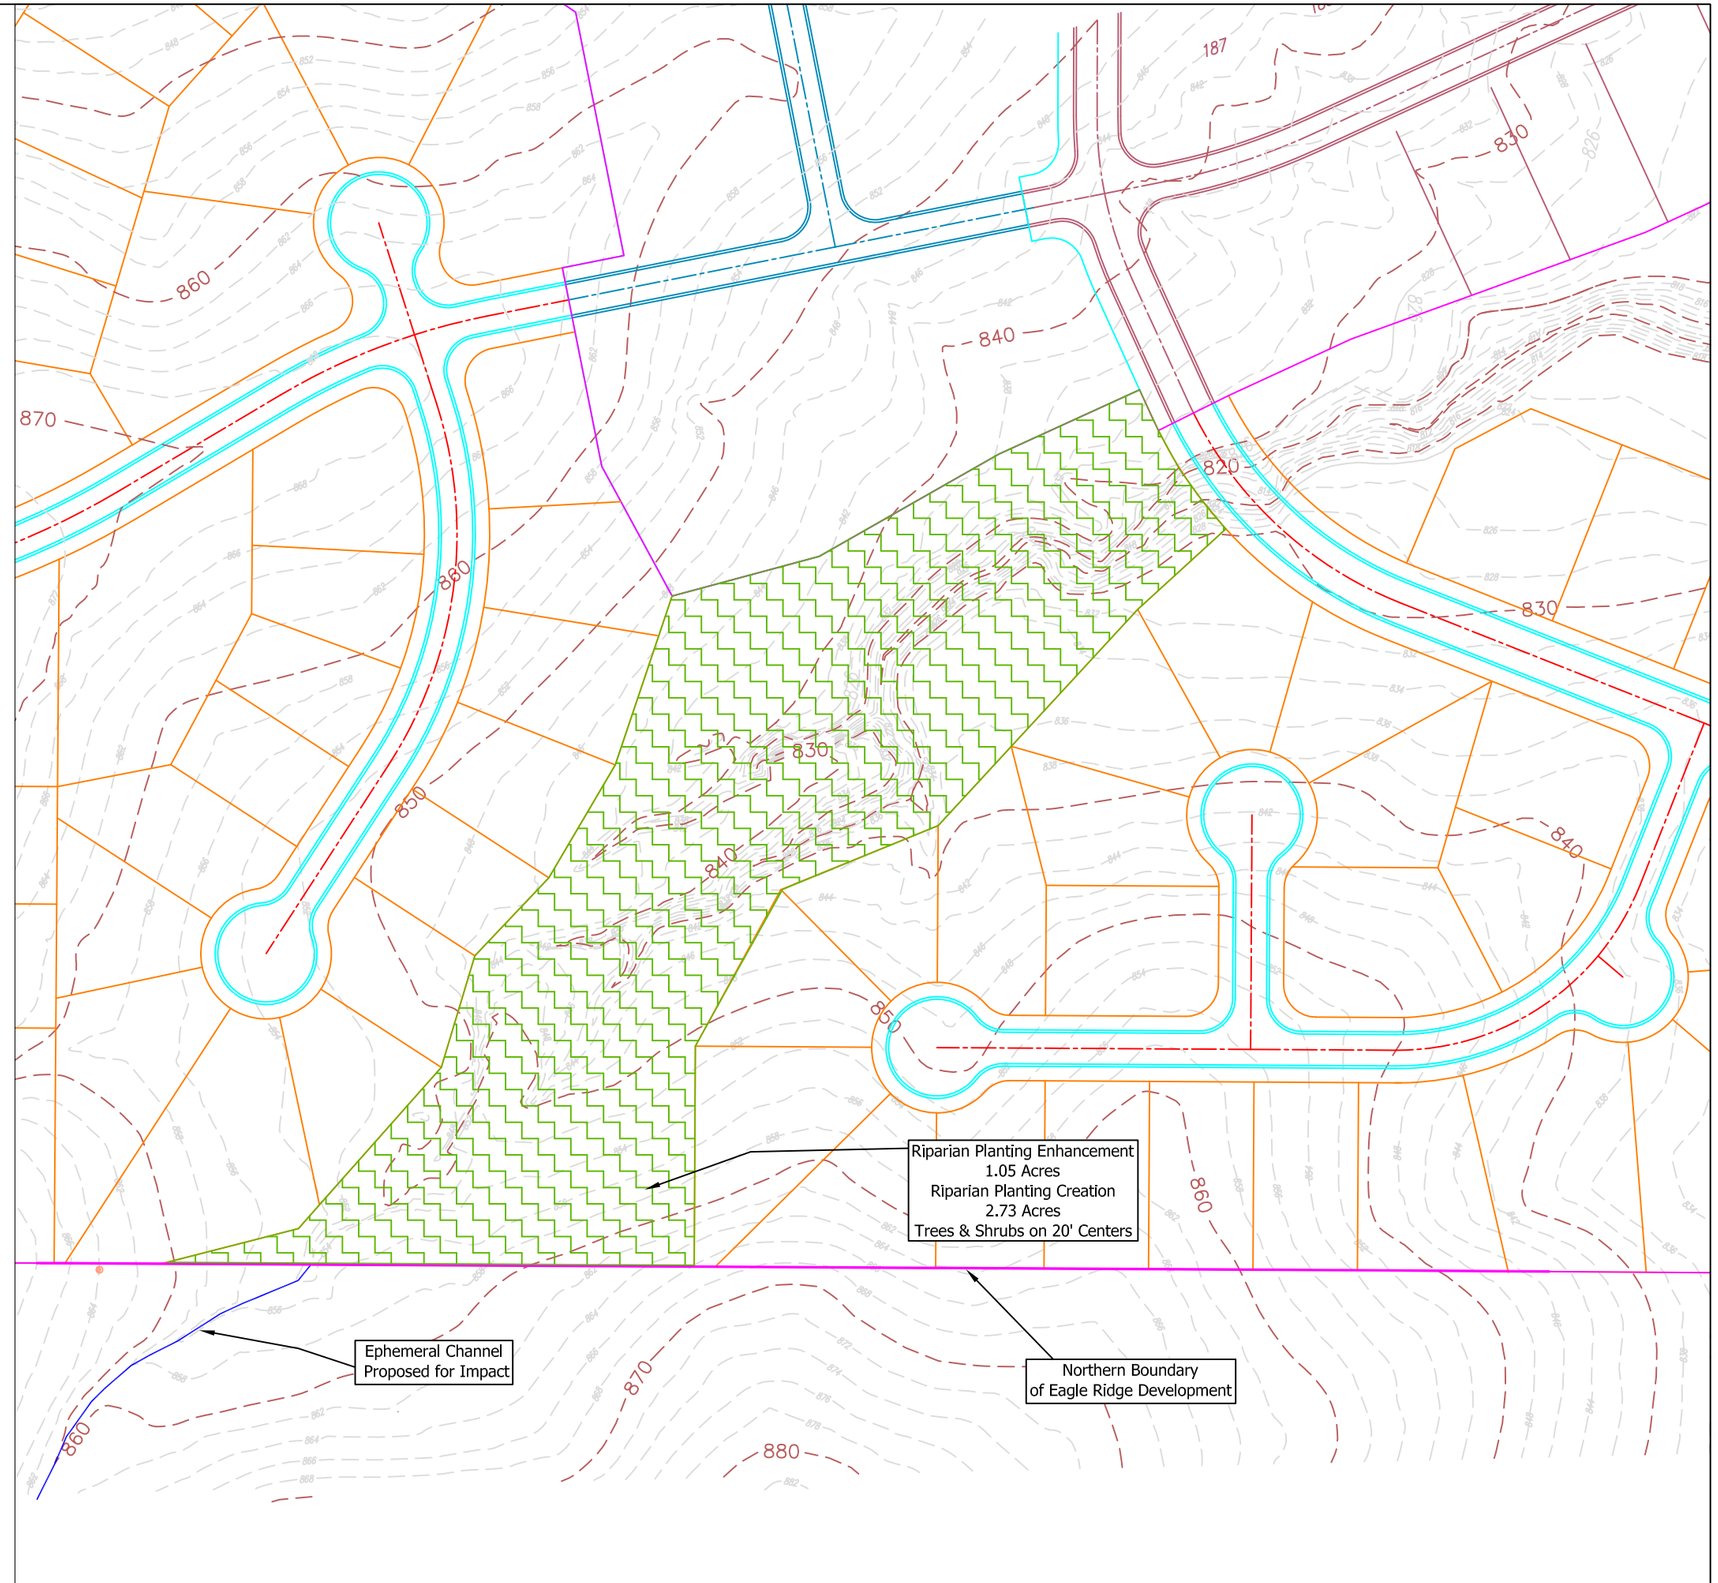

Scale

0 75 150 300

Terra Technologies
8680 W 96th St, Suite 100
Overland Park, Kansas
66212
Tel 913.385.9560 Fax 913.385.5295

SHEET TITLE: Mitigation Plan

PROJECT: Eagle Ridge Residential and Commercial Development

CLIENT: KC Homes

REVISIONS

DATE	DESCRIPTION

DATE 08/09/06

CHECKED BY DLF

DRAWN BY MEA

SHEET NO. 1

JOB NO. .